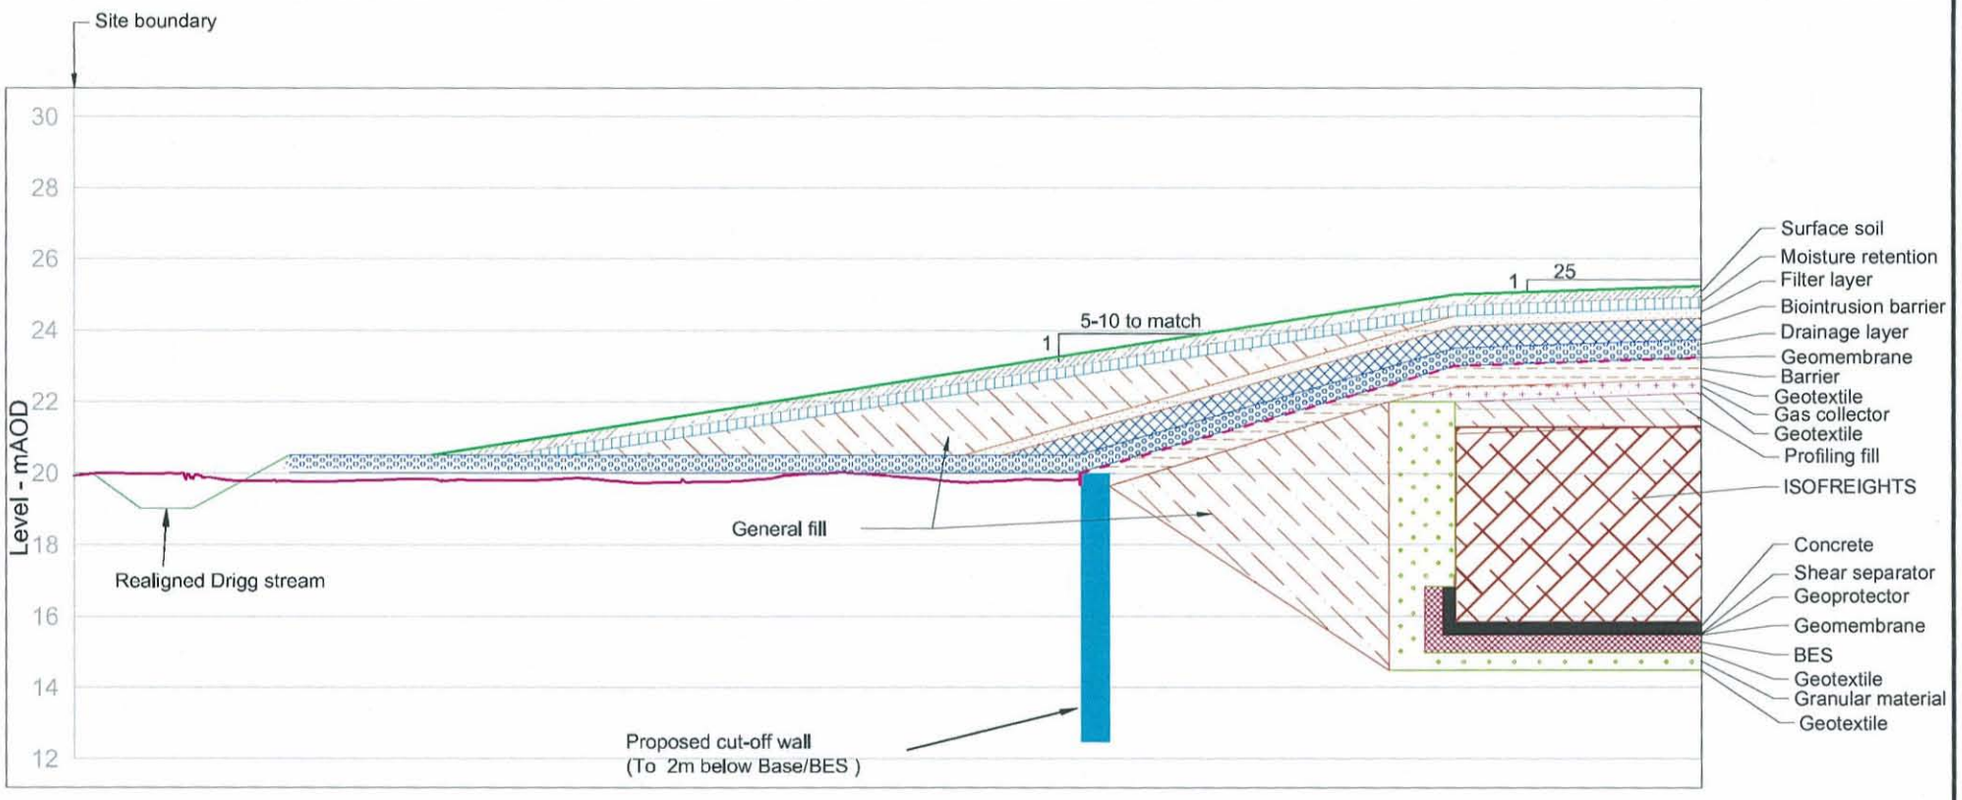

LLWR Ltd
Engineering/Technical
Approved
Name: NSHAW
Sig:
Date: 22-6-11

rev no	revision note	date	checked	approved
A	Biointrusion layer section area reduced. General fill added	24/03/2011	DMT	NS

drawn	MN
date	06/04/2010
scale	1:200
original size	A4

LLW Repository Ltd
Old Shore Road ,
Drigg ,Holmrook ,
Cumbria CA19 1XH

project:	ESC 2010
scheme:	SINGLE DOME
title:	VAULT AND EDGE DETAILS
project no:	ESC 2010
fig no:	D-04 Rev.A

E-file Ref : V:\01117AA LLWR Env Safety Case\Drawings\01117AA-100330-D1-16C-CB_Approved.dwg