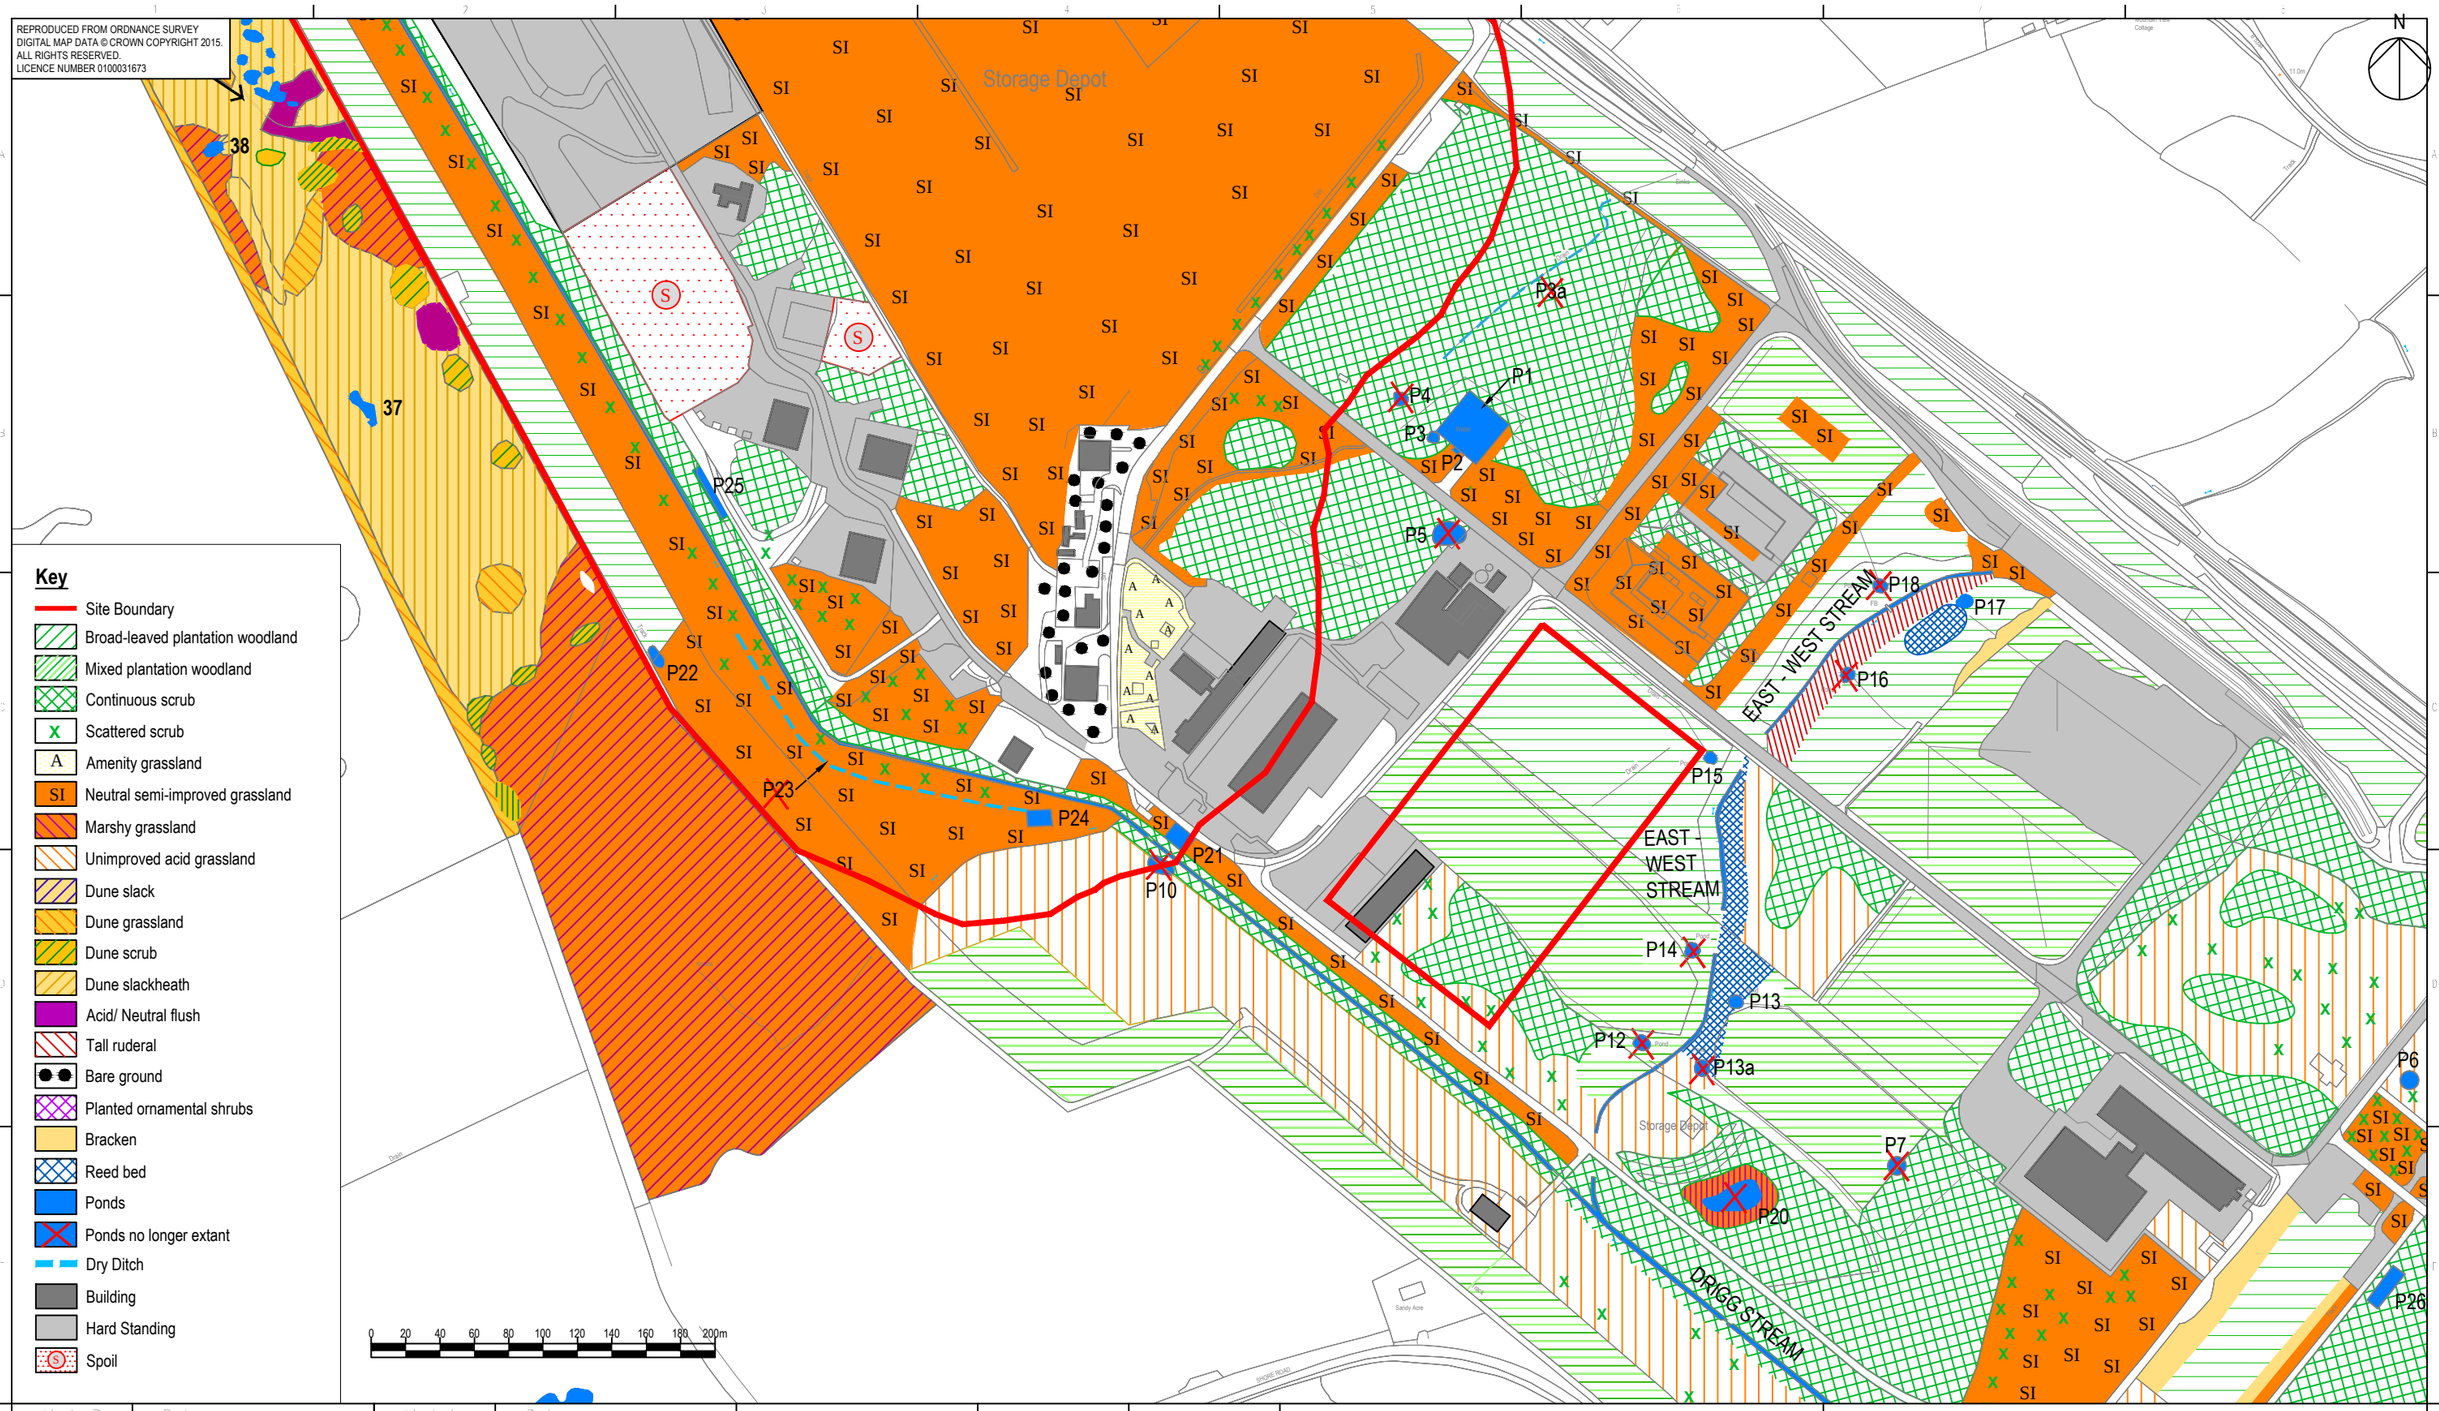

Mod. B	Date :	Mod. A	Date :

	Drawn	Checked	Lvl.	Approved		Drawn	Checked	Lvl.	Approved
Name					Name				
Sign.	.....		....		Sign.	.....		....	

Security Class
Commercial

Copyright: NDA 2007. This document contains proprietary information for use in association with the LLW Repository M&O contract. Permission to copy, or use the information for any other purpose, should be sought from the Intellectual Property Manager, LLW Repository Ltd.

Project No.	
Building No.	
Site/Location	
Department	
Discipline/Type	
Designer	
Scale	NOT TO SCALE
Contract No.	

LLW Repository Ltd
Old Shore Road , Drigg ,
Holmrook, Cumbria, CA19 1XH

System No.		Clients Drg. No.	
Plant Area		Clients Proj. No.	
Plant Title			
Plant Item No.			

LLWR: SITE OPTIMISATION AND CLOSURE WORKS:
ENVIRONMENTAL STATEMENT

PHASE 1 MAP SHEET 2

Drg. No. FIGURE 10.2b

Mod.

Security Class: Commercial