REPRODUCED FROM ORDNANCE SURVEY
DIGITAL MAP DATA © CROWN COPYRIGHT 2015.
ALL RIGHTS RESERVED.
LICENCE NUMBER 0100031673

NOTES:

1. Drawing is to be read in conjunction with all relevant drawings and technical specification.
2. Do not scale from this drawing.

LEGEND:

- Site boundary
- Hardstanding/operational area
- Grassland (less than 4 years)
- Grassland (4 years or more)
- Scrub
- Woodland Plantation (less than 15 years)
- Woodland Plantation (15 years or more)
- Trees to be removed
- Water

For existing areas see drawing 47070159/EC/Figure 11.3a - Existing Habitat Plan.

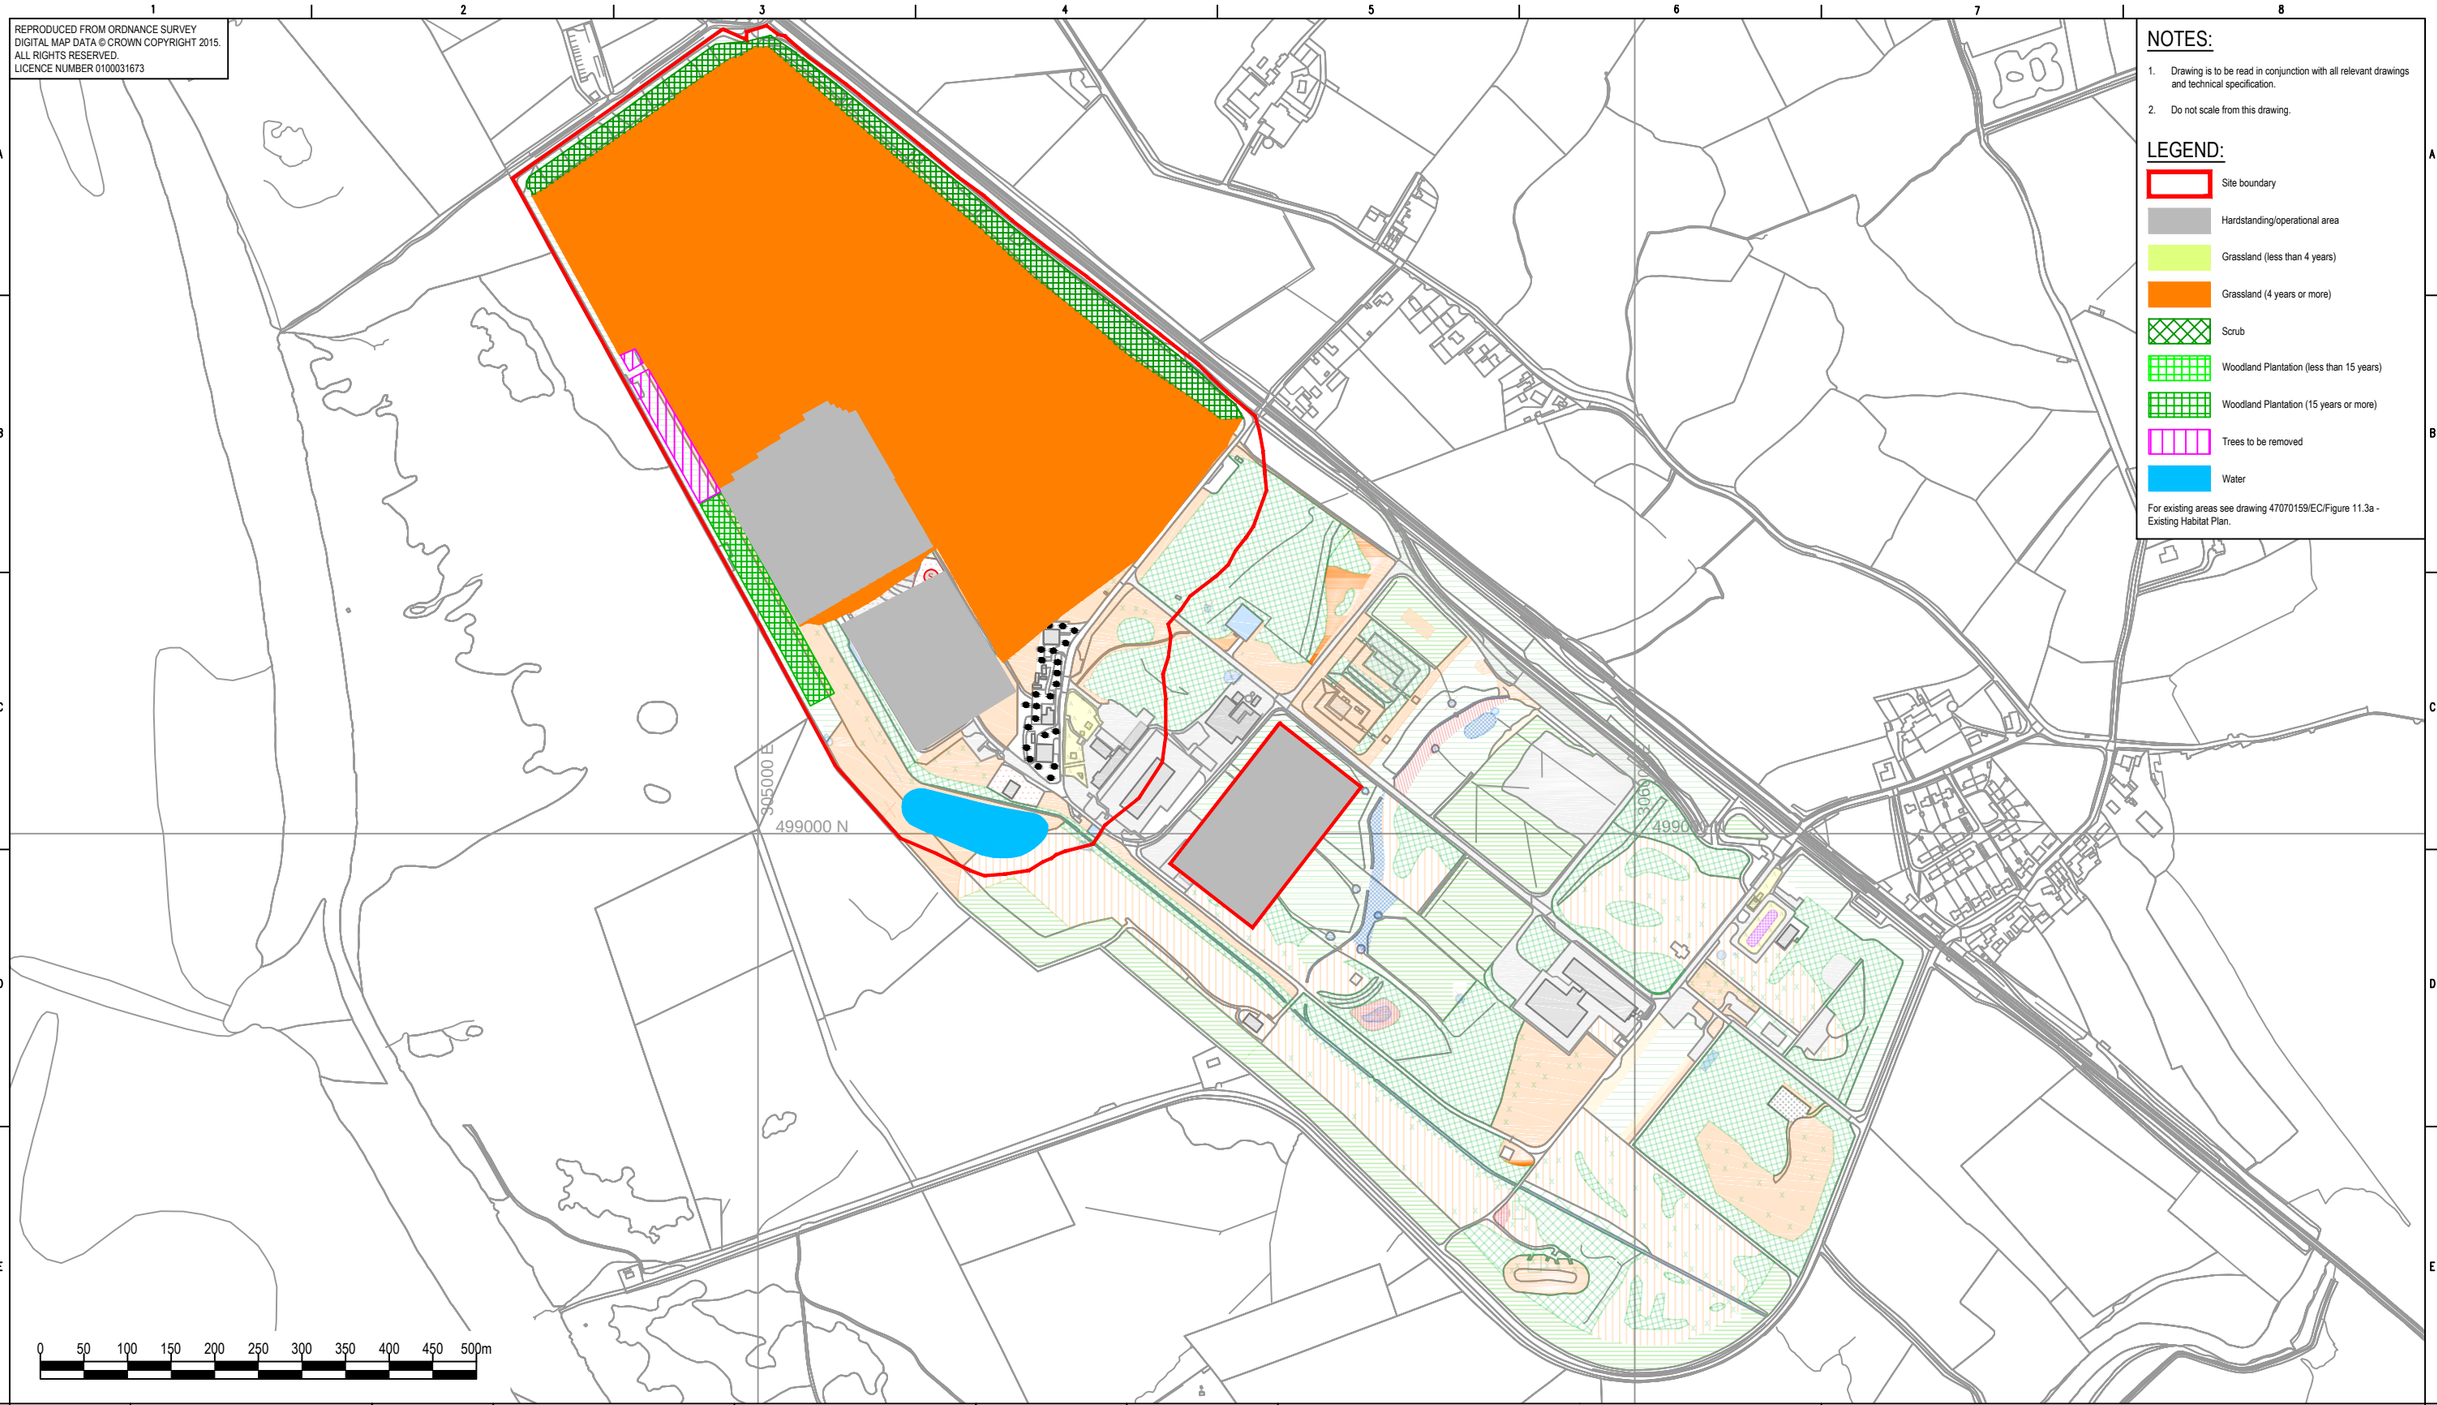

Mod. B	Date :	Mod. A	Date :

	Drawn	Checked	Lvl.	Approved		Drawn	Checked	Lvl.	Approved
Name					Name				
Sign.	.....		....		Sign.	.....		....	

Security Class
Commercial

Copyright NDA 2007. This document contains proprietary information for use in association with the LLW Repository M&O contract. Permission to copy, or use the information for any other purpose, should be sought from the Intellectual Property Manager, LLW Repository Ltd.

Project No.	
Building No.	
Site/Location	
Department	
Discipline/Type	
Designer	
Scale	NOT TO SCALE
Contract No.	

LLW Repository Ltd
Old Shore Road , Drigg ,
Holmrook, Cumbria, CA19 1XH

System No.		Clients Drg. No.	
Plant Area		Clients Proj. No.	
Plant Title			
Plant Item No.			

LLWR: SITE OPTIMISATION AND CLOSURE WORKS:
ENVIRONMENTAL STATEMENT

END OF PHASE 3

Drg. No. FIGURE 10.3d

Mod.

Security Class | Commercial