Commercial

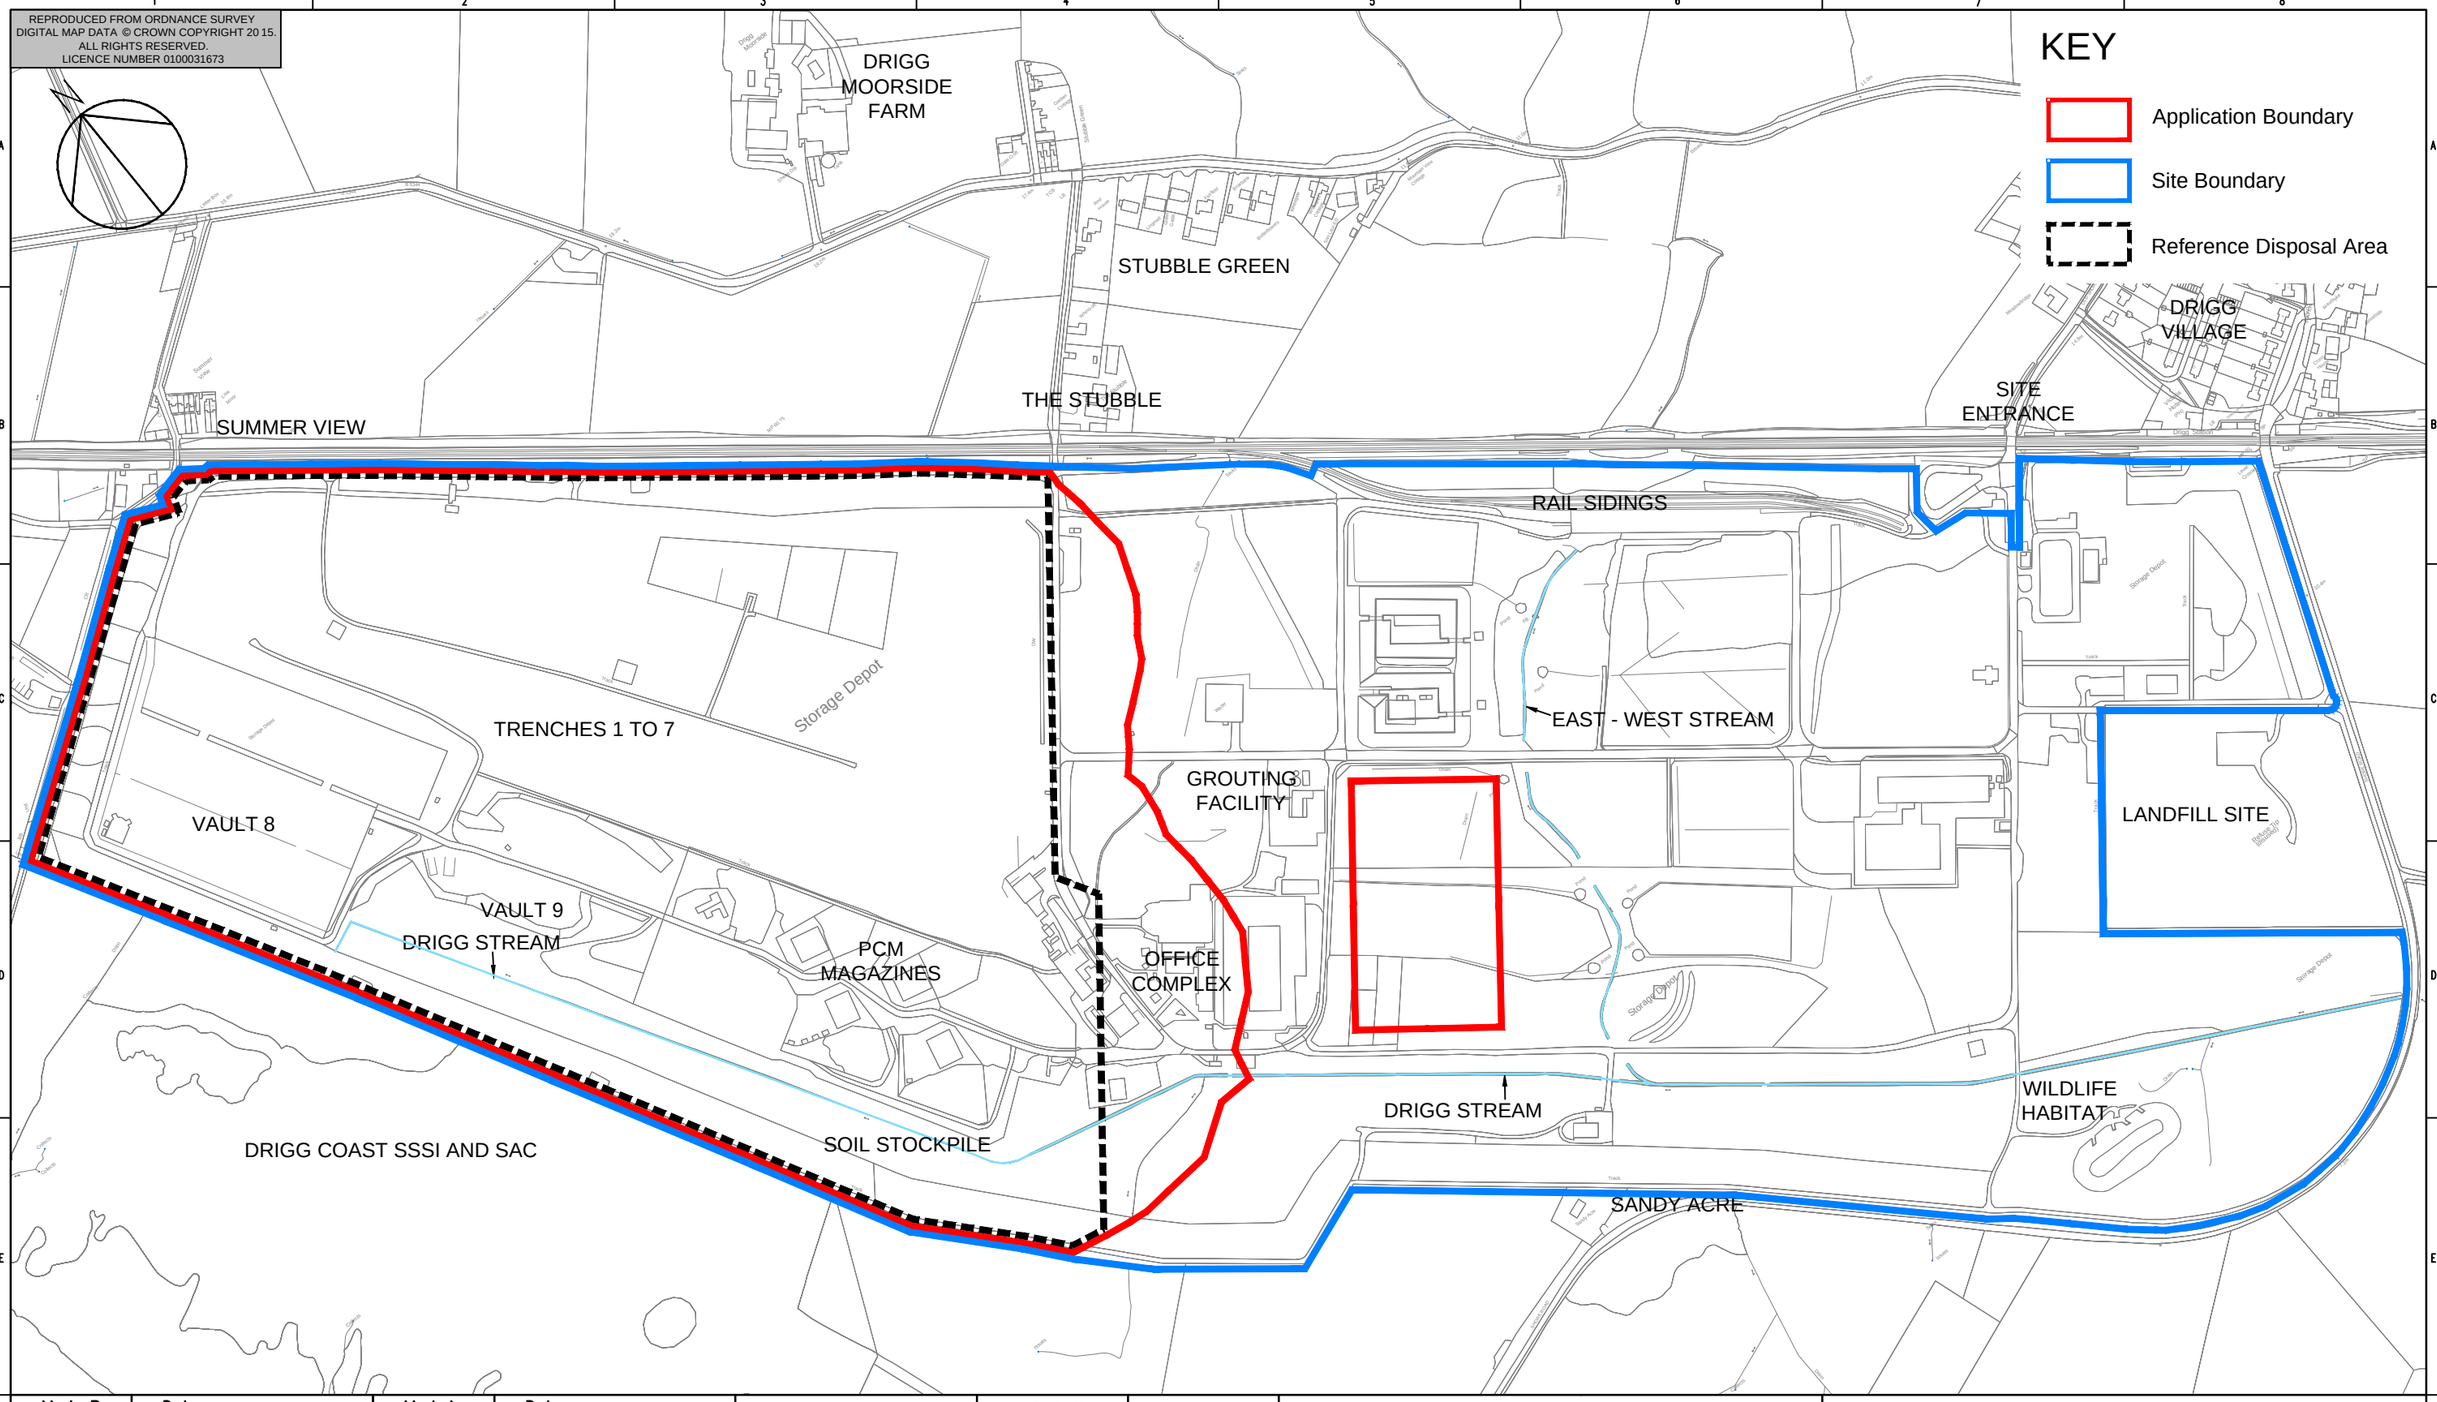

Mod. B	Date :	Mod. A	Date :

	Drawn	Checked	Lvl.	Approved		Drawn	Checked	Lvl.	Approved
Name					Name				
Sign.	••••••••••••••		••••		Sign.	••••••••••••••		••••	

Security Class
Commercial

Copyright NDA 2007. This document contains proprietary information for use in association with the LLW Repository M&O contract. Permission to copy, or use the information for any other purpose, should be sought from the Intellectual Property Manager, LLW Repository Ltd.

Project No.	
Building No.	
Site/Location	
Department	
Discipline/Type	
Designer	
Scale	1:5,000 @ A3
Contract No.	

LLW Repository Ltd
Old Shore Road , Drigg ,
Holmrook, Cumbria, CA19 1XH

System No.		Clients Drg. No.	
Plant Area		Clients Proj. No.	
Plant Title			
Plant Item No.			

LLWR: REPOSITORY DEVELOPMENT TO VAULT 11

ENVIRONMENTAL STATEMENT

SITE LAYOUT

Drg. No. **FIGURE 3.3**

Mod.

Security Class: Commercial

71F004_F. AutoCAD. 01.08